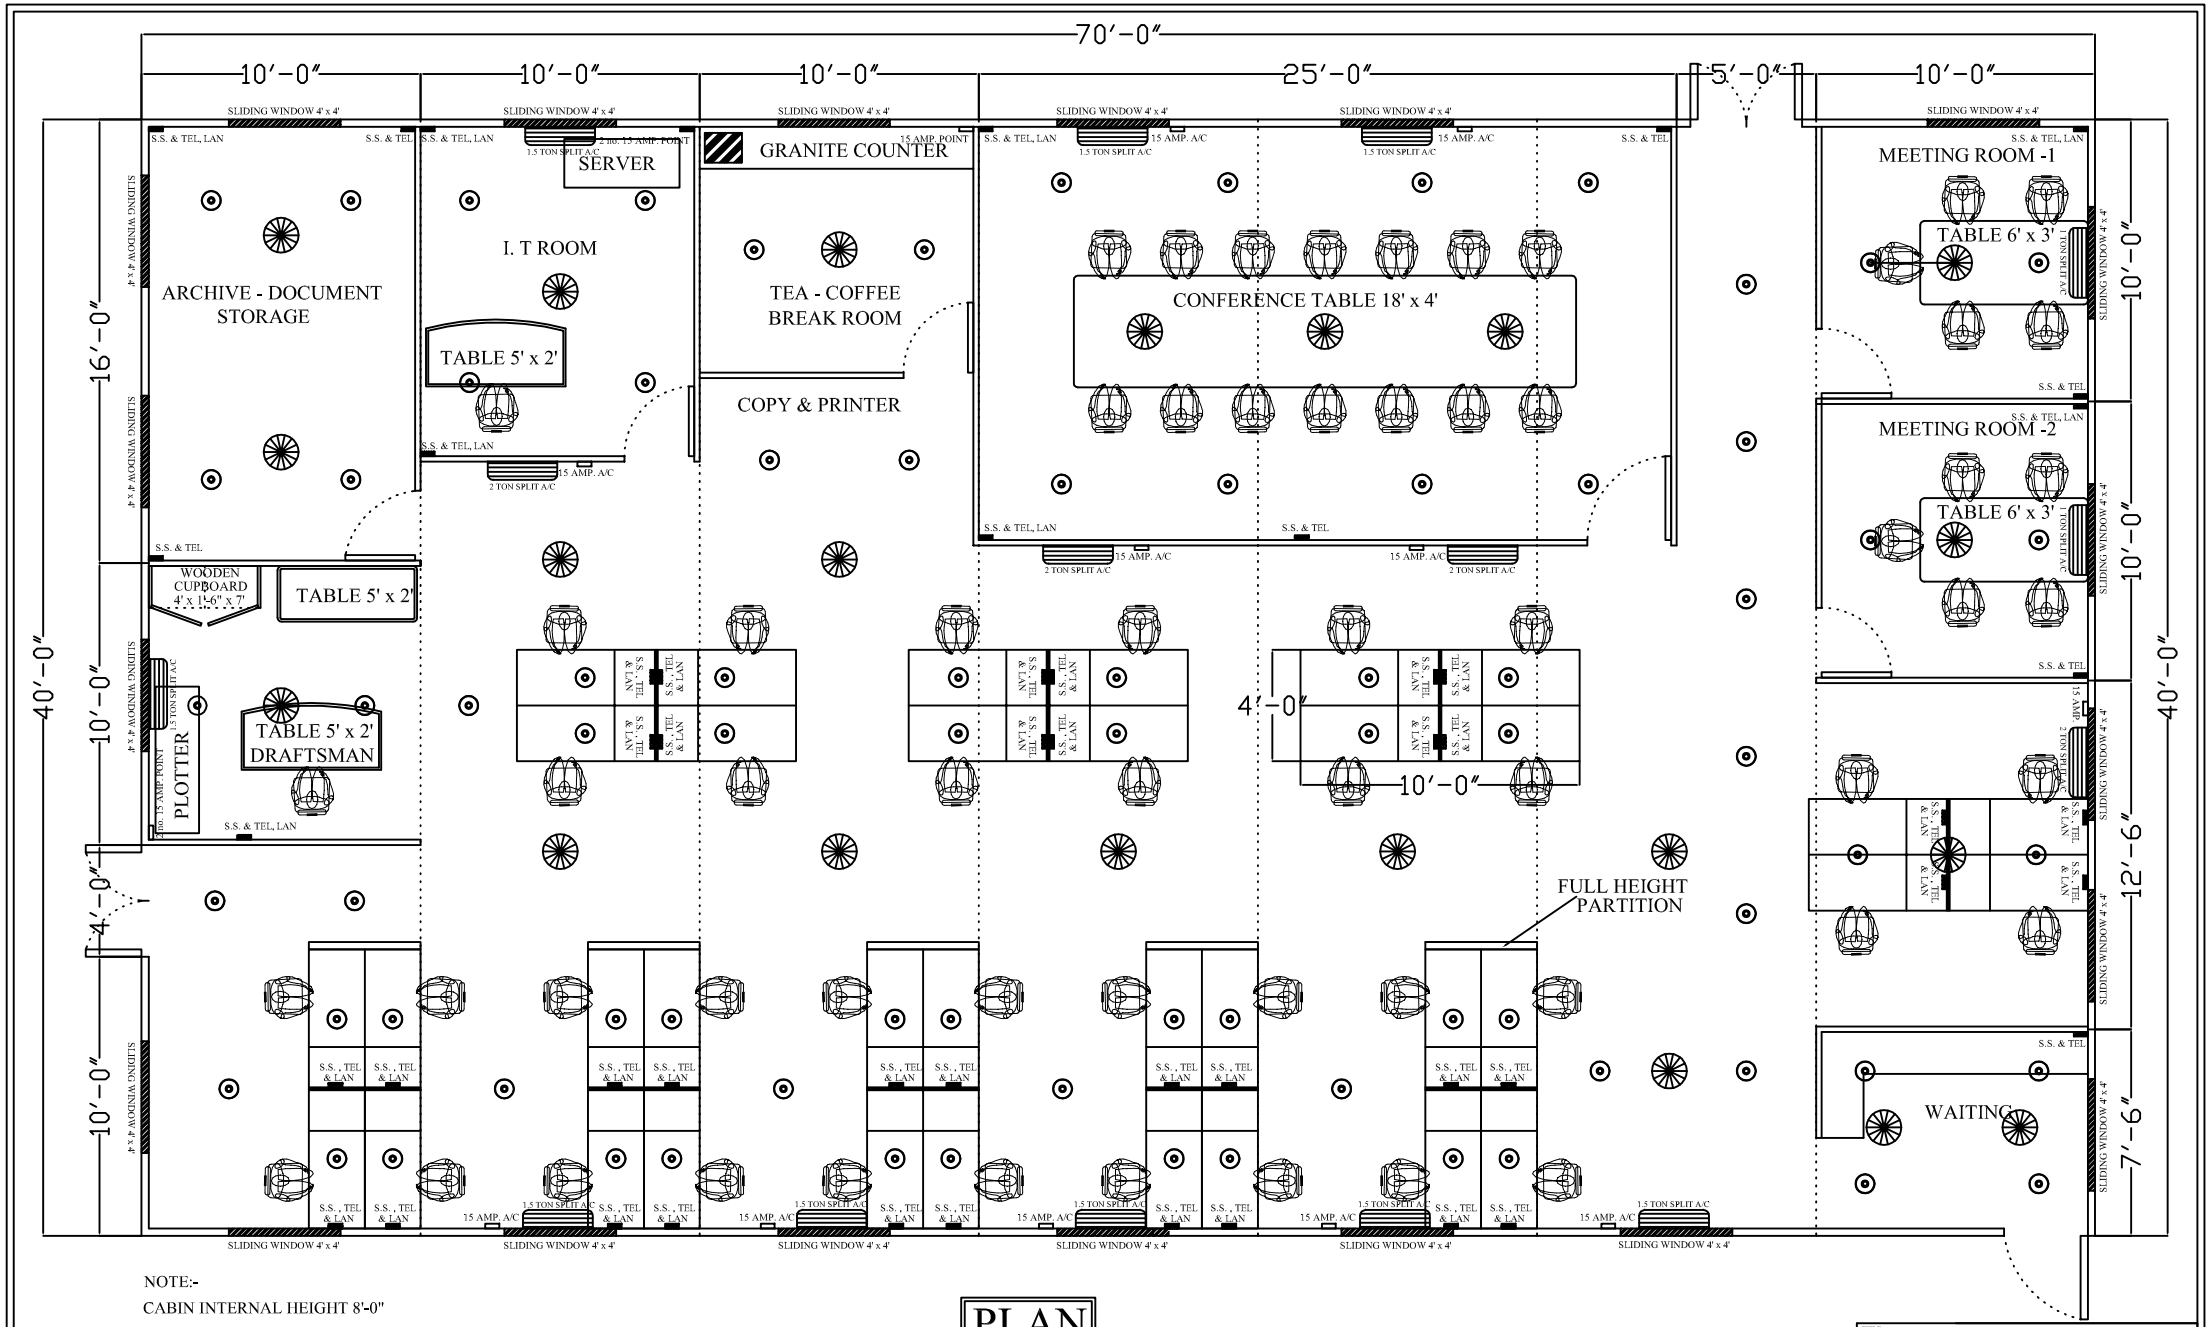

NOTE:-

CABIN INTERNAL HEIGHT 8'-0"

ROUND LIGHT

FAN

PLAN

TITLE	DETAILS OF PORTABLE CABIN 70'-0" x 40'-0" x 10'-0"				
JOB TITLE					
DRAWN BY VDD	CHECKED BY DLD	APPROVED BY	FILE NAME WIN.M.YY.25-02.DRW101	DATE 25/02/2011	SCALE NTS
PRINCIPAL CLIENT			CLIENT TETRA PAK		
PROJECT			MANUFACTURERS WINDOORS INTERNATIONAL LTD.		